8702

Click Here for Field Notes

ORIGINAL

TOWNSHIP 31 NORTH, RANGE 109 WEST, OF THE SIXTH PRINCIPAL MERIDIAN, WYOMING.

DEPENDENT RESURVEY AND SUBDIVISION OF SECTION 12

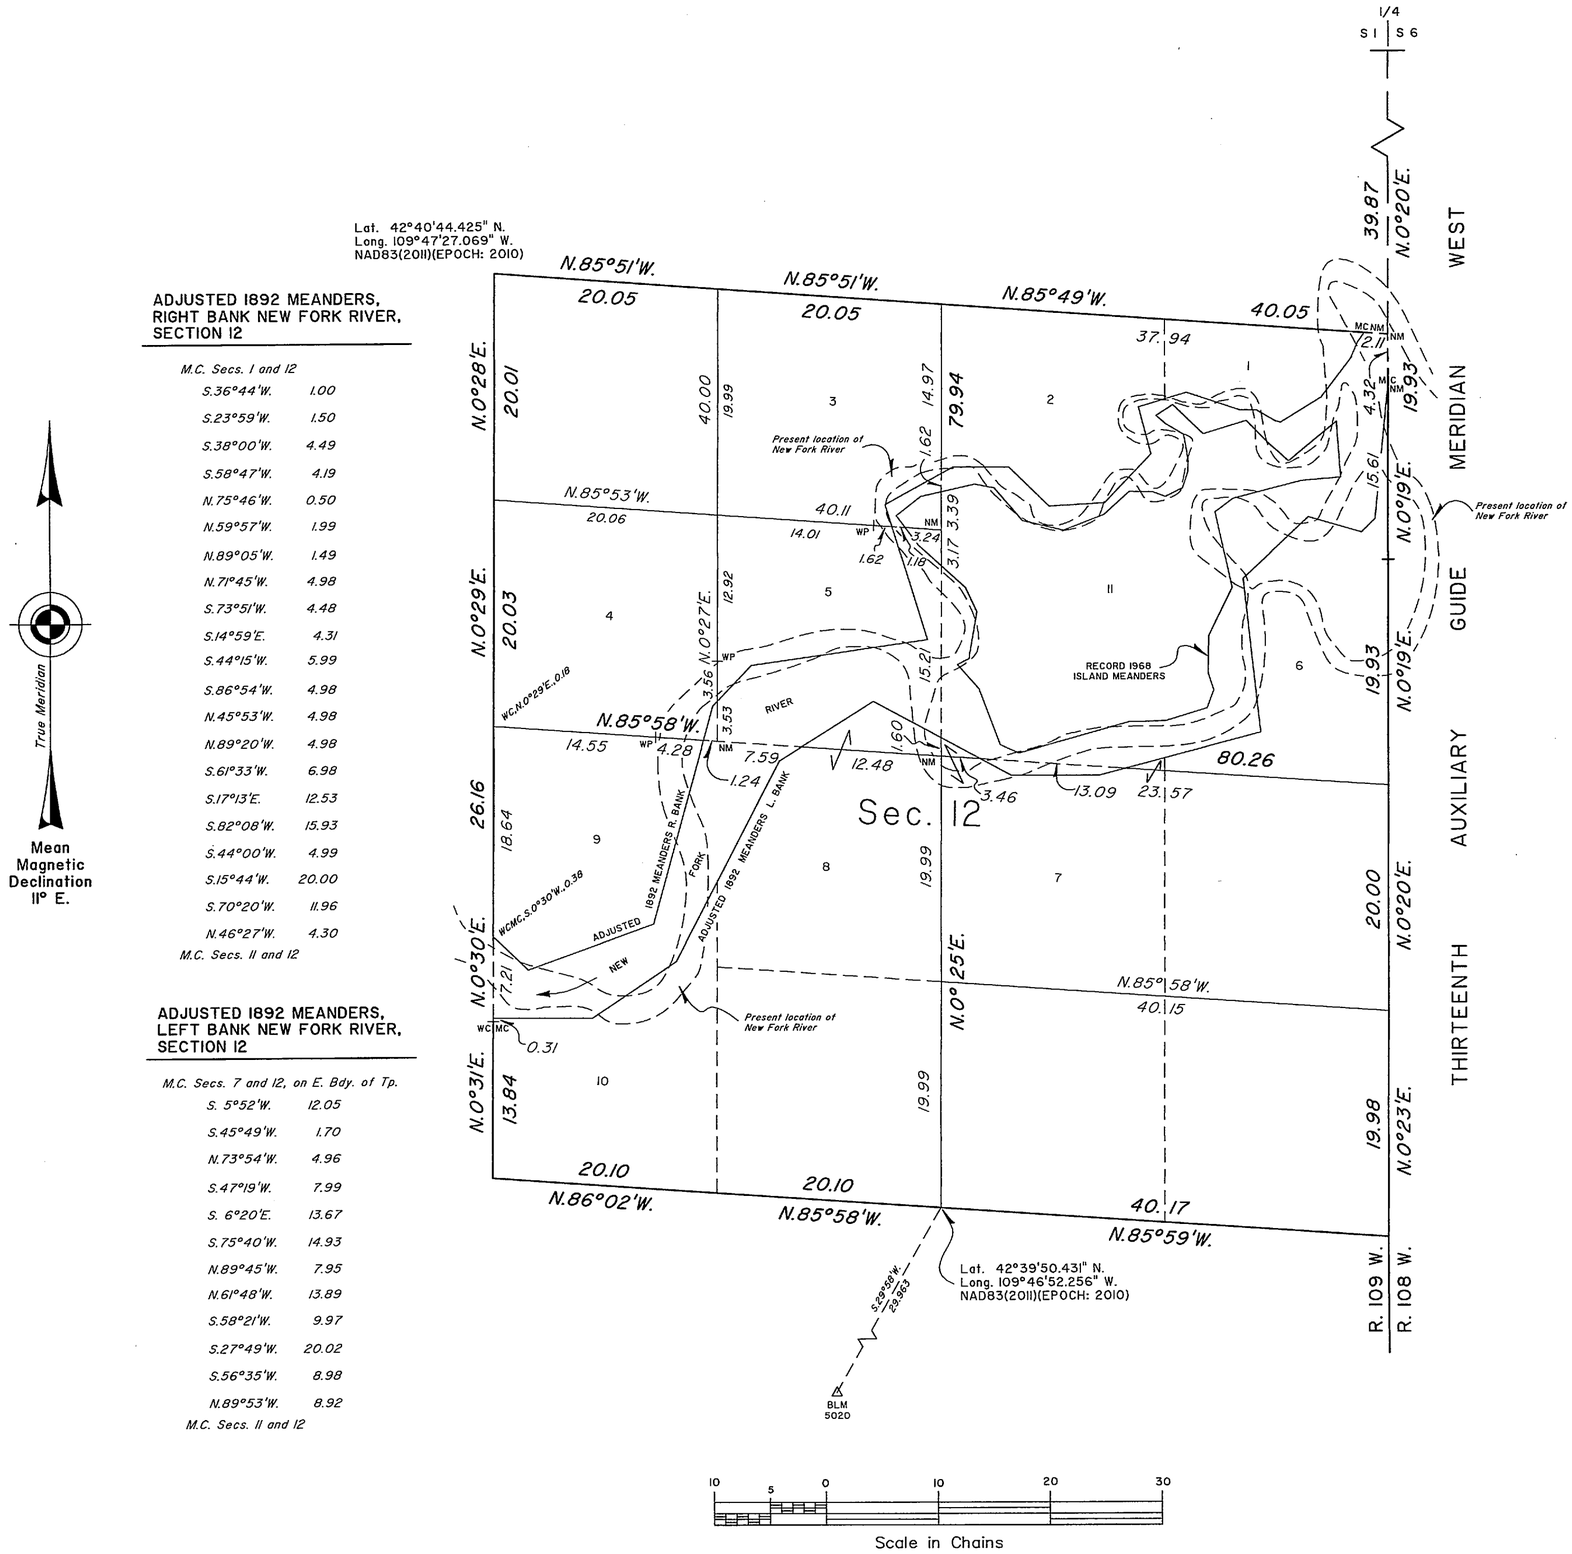

ADJUSTED 1892 MEANDERS, RIGHT BANK NEW FORK RIVER, SECTION 12

M.C. Secs. 1 and 12

S.36°44'W.	1.00
S.23°59'W.	1.50
S.38°00'W.	4.49
S.58°47'W.	4.19
N.75°46'W.	0.50
N.59°57'W.	1.99
N.89°05'W.	1.49
N.71°45'W.	4.98
S.73°51'W.	4.48
S.14°59'E.	4.31
S.44°15'W.	5.99
S.86°54'W.	4.98
N.45°53'W.	4.98
N.89°20'W.	4.98
S.61°33'W.	6.98
S.17°13'E.	12.53
S.82°08'W.	15.93
S.44°00'W.	4.99
S.15°44'W.	20.00
S.70°20'W.	11.96
N.46°27'W.	4.30

M.C. Secs. 11 and 12

ADJUSTED 1892 MEANDERS, LEFT BANK NEW FORK RIVER, SECTION 12

M.C. Secs. 7 and 12, on E. Bdy. of Tp.

S. 5°52'W.	12.05
S.45°49'W.	1.70
N.73°54'W.	4.96
S.47°19'W.	7.99
S. 6°20'E.	13.67
S.75°40'W.	14.93
N.89°45'W.	7.95
N.61°48'W.	13.89
S.58°21'W.	9.97
S.27°49'W.	20.02
S.56°35'W.	8.98
N.89°53'W.	8.92

M.C. Secs. 11 and 12

A history of surveys is contained in the field notes.

This plat represents the dependent resurvey of a portion of the Thirteenth Auxiliary Guide Meridian West, through T. 31 N., between Rs. 108 and 109 W., the subdivisional lines, and the 1892 meanders of the banks of New Fork River in section 12, designed to restore the corners in their true original locations according to the best available evidence, and the survey of the subdivision of section 12, T. 31 N., R. 109 W., Sixth Principal Meridian, Wyoming.

Except as indicated hereon, the lotting and areas are as shown on the plat approved March 3, 1893 and plat accepted April 3, 1972.

Survey executed by Lee T. Wilson, Cadastral Surveyor, beginning June 16, 2016, and completed September 1, 2015, pursuant to special instructions and assignment instructions dated June 15, 2015, for Group No. 939, Wyoming.

Note: NM indicates corner not monumented

Dashed lines showing the current location of the New Fork River were determined by the method of photo mapping from aerial photography and are shown for informational purposes only.

UNITED STATES DEPARTMENT OF THE INTERIOR
BUREAU OF LAND MANAGEMENT

Cheyenne, Wyoming August 11, 2016

This plat is strictly conformable to the approved field notes, and the survey, having been correctly executed in accordance with the requirements of law and the regulations of this Bureau, is hereby accepted.

For the Director

John P. Lee

John P. Lee
Chief Cadastral Surveyor for Wyoming

L.T.W.

2643 D

OFFICIALLY FILED: September 19, 2016